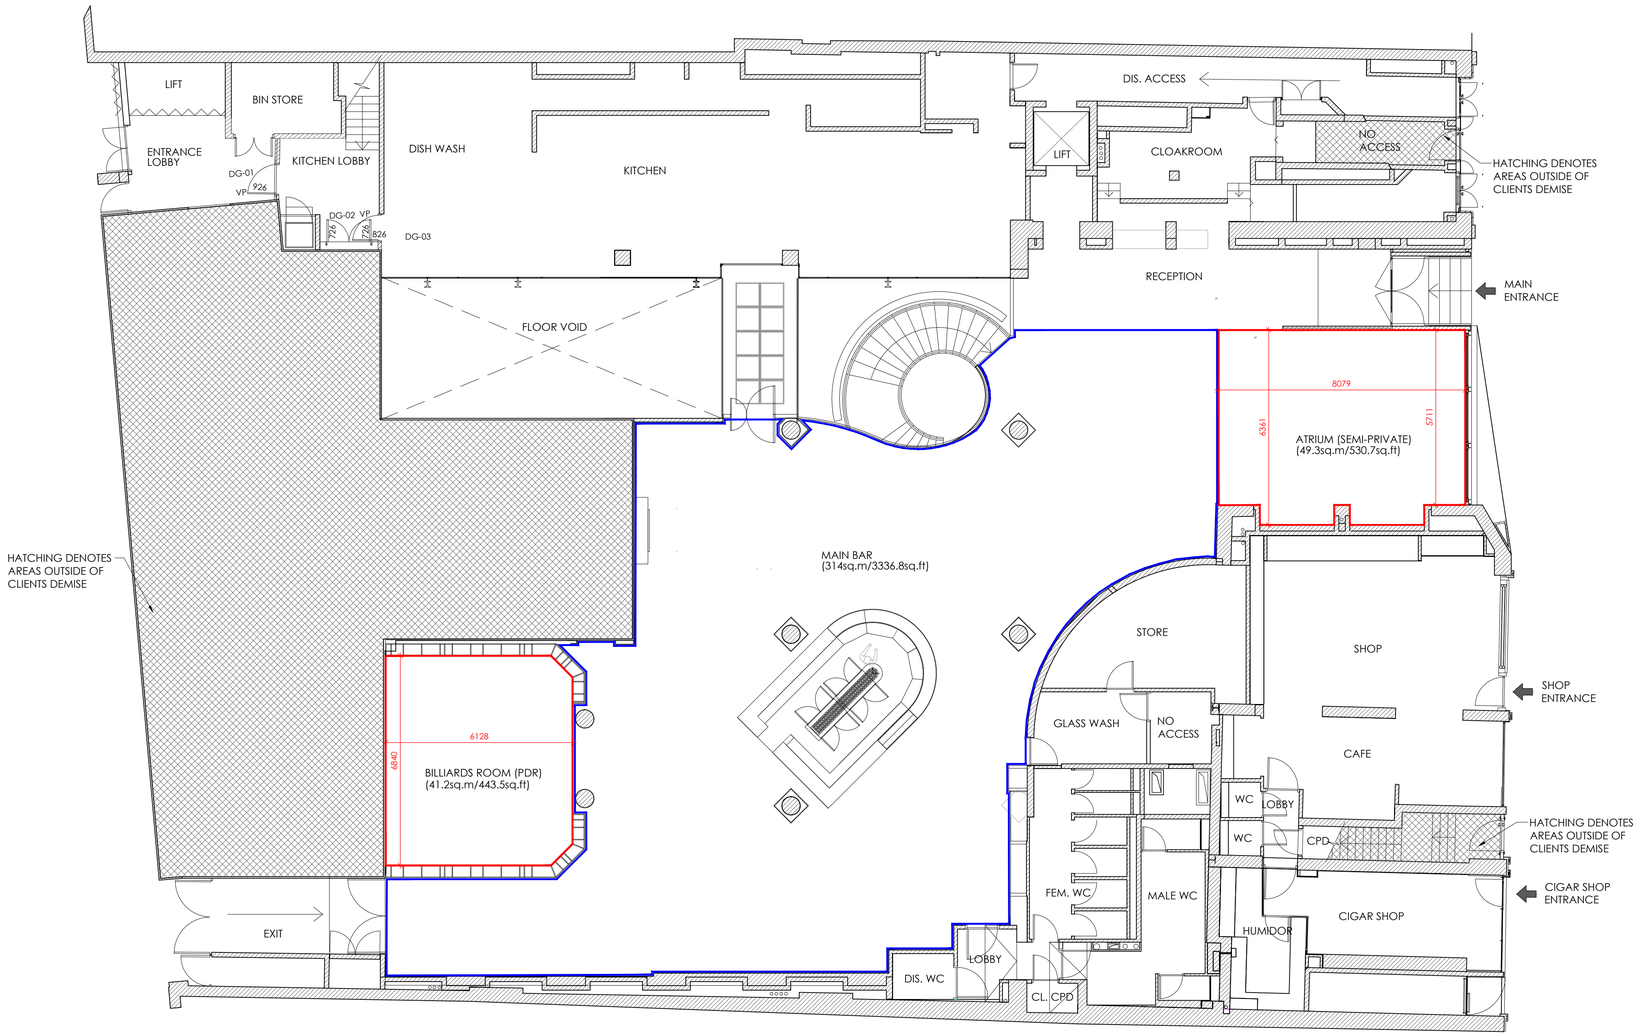

GROUND FLOOR AREAS PLAN

SCALE 1:100 @ A1

0m 2m 4m 6m 8m 10m

Scale Bar 1:100